14/11/13

PROJECT
HYDE PARK ESTATE ,
NEW CHANDIGARH, MULLANPUR
LOCAL PLANNING AREA,PUNJAB

PROMOTERS
DLF UNIVERSAL LTD. (DLF INDIA LTD. now merged with DLF UNIVERSAL LTD.)

1.FIRST CLU ISSUED VIDE MEMO NO. 711 CTP(Pb) SP 432M DATED 31.1.2011 FOR AN AREA MEASURING140.91 ACRES.
2.SECOND CLU ISSUED VIDE MEMO NO. 5595 CTP(Pb) SP 432M DATED 8.8.2011 FOR AN AREA MEASURING 24.40 ACRES.
3.THIRD CLU ISSUED VIDE MEMO NO. 9320 CTP(Pb) SP 432 (M) DATED 23.12.2011 FOR AN AREA MEASURING 30.52 ACRES.
4.FOURTH CLU ISSUED VIDE MEMO NO. 4349 CTP(Pb) SP 432 (M) DATED 6.8.2013 FOR AN AREA MEASURING 19.63 ACRES.

S.No	Particulars			Area in Acres		Area in Sq. Yds.	Percentage
1	TOTAL SCHEME AREA (incl. of area under Acq. & revenue rasta)	140.91+24.40+30.52+19.63+6.63+2.89	=	224.98	=	1088903.20	
2	AREA UNDER EWS (GPA)		=	11.30	=	54692.00	5.02%
3	AREA UNDER ACQUISITION		=	6.635	=	32111.48	
4	AREA UNDER REVENUE RASTA		=	2.89	=	13987.60	
5	AREA UNDER SECTOR ROAD		=	16.46	=	79666.40	
6	RESERVED AREA		=	17.14	=	82936.08	
7	NET PLANNED AREA	1-(3+4+5+6)	=	181.86	=	880201.64	
8	AREA UNDER RESIDENTIAL		=	82.32	=	398434.28	45.27%
9	AREA UNDER COMMERCIAL		=	4.40	=	21291.00	2.42%
10	AREA UNDER ORGANISED GREEN		=	11.15	=	53987.447	6.13%
11	TOTAL SALEABLE AREA (incl. EWS)		=	98.021	=	474417.28	52.71%

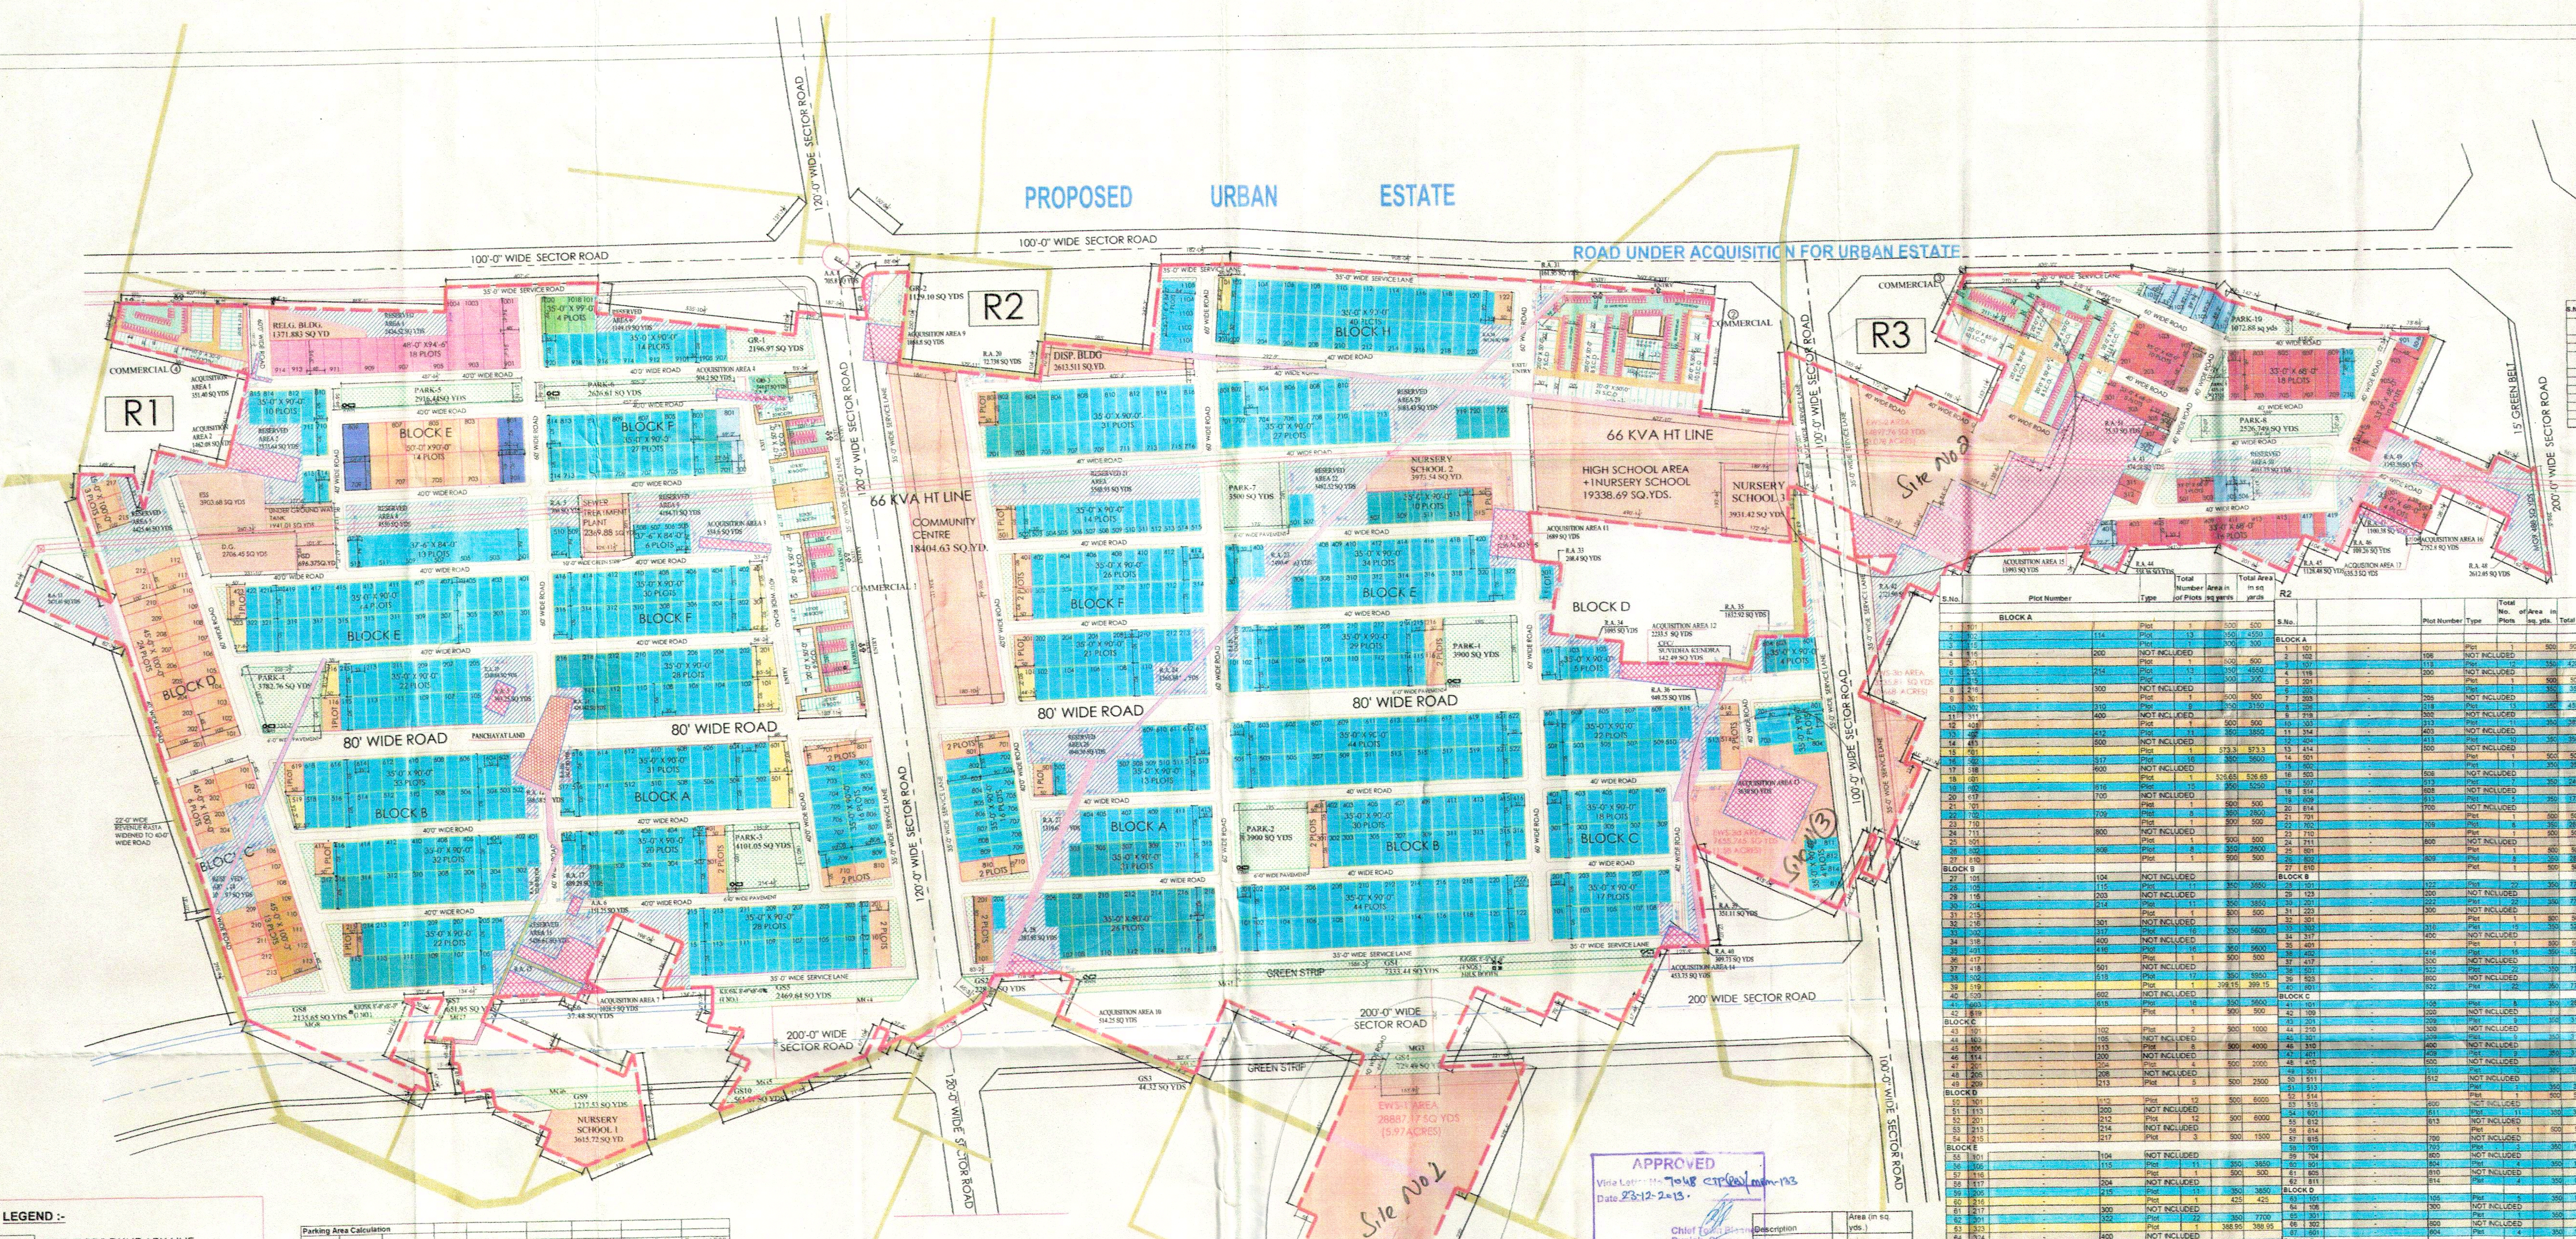

PRODUCED BY AN AUTODESK EDUCATIONAL PRODUCT

LEGEND :-

- PROJECT BOUNDARY LINE
- RESERVED AREA
- PLOT AREA - 350 SQ.YDS.
- PLOT AREA -385 SQ. YDS.
- PLOT AREA -500 SQ. YDS.
- PLOT AREA -504 SQ. YDS.
- PLOT AREA -687.5 SQ. YDS.
- PLOT AREA - 249.33SQ.YDS.
- PLOT AREA -264.44 SQ. YDS.
- PLOT AREA -302.22 SQ. YDS.
- PLOT AREA -ODD SIZE
- PLOT AREA - 350 SQ.YDS.(NEW)
- PLOT AREA -500 SQ. YDS.(NEW)
- PLOT AREA -ODD SIZE(NEW)
- GREEN STRIP/PARK AREA
- PROPOSED ACQUISITION
- OTHER AREA
- PARKING AREA
- REVENUE RASTA UNDER ACQUISITION
- RWH RAIN WATER HARVESTING PIT

Parking Area Calculation

S.No.	Description	Area sq.yd	FAR	Achieved FAR	Total F.A.R	Required 2 ECS	Proposed Parking	Proposed ECS
1	Commercial 1 S.C.O	2555.56	1.75	4472.23	9005.56	151	5161.33	189
	Booth	4533.33	1	4533.33				
2	Commercial 2 S.C.O	4888.89	1.75	8555.56	9747.22	164	5535.01	201
		166.67	1.75	291.67				
	Booth	900.00	1	900.00				
3	Commercial 3 S.C.O	1444.44	1.75	2527.778	9722.22	163	5626.14	204
		4111.11	1.75	7194.444				
4	Commercial 4 Booth	2533.33	1	2533.333		43	1644.80	59

Commercial Area

S.no.	Description	Shop No.	Quantity	Size Width	Size Length	Area	Total Area (sft)	Total Area (syd)	
1	Commercial 1								
	S.C.O	1-12	12	20	50	1000	12000	1333.33	
		14-24	11	20	50	1000	11000	1222.22	2555.56
	Booth	1-12	12	10	30	300	3600	400.00	
		14-137	124	10	30	300	37200	4133.33	4533.33
	TOILET	A	2				206.96	46.00	
2	Commercial 2								
	S.C.O	1	1	30	50	1500	1500	166.67	
		2-12	11	20	50	1000	11000	1222.22	
		14-46	33	20	50	1000	33000	3666.67	5055.56
	Booth	1-12	12	10	30	300	3600	400.00	
		14-28	15	10	30	300	4500	500.00	900.00
	TOILET	A	1				206.96	23.00	
3	Commercial 3								
	S.C.O	1-10	10	20	65	1300	13000	1444.44	
		11-12	2	20	50	1000	2000	222.22	
		14-48	35	20	50	1000	35000	3888.89	5555.56
	TOILET	A	1				206.96	23.00	
4	Commercial 4								
	Booth	1-12	12	10	30	300	3600	400.00	
		14-77	64	10	30	300	19200	2133.33	2533.33
	TOILET	A	1				206.96	23.00	
4	Kiosks		6	8	8	64	384	42.67	
	Total		365					21291.00	sq. yd
								4.40	acres

S.No.	Description		Area (sq. yds)	Area (Acres)
1	Nursery School 1		3615.72	0.75
2	Nursery School 2		3973.54	0.82
3	Nursery School 3		3931.42	0.81
4	High School		19338.69	4.00
5	Dispensary		2613.51	0.54
6	Religious Building		1371.88	0.28
7	CFC/Suvidha Kendra		142.49	0.03
8	Community Centre Area		18404.63	3.80
9	Area under Water Works		1941.01	0.40
10	Area under STP		2369.88	0.49
11	Area under ESS		3903.68	0.81
12	Area under DG & HSD	(2706.45+696.37)	3402.78	0.70
	Total area under Community Buildings	1+2+3+4+5+6+7+8	53391.88	5.77%
	Grand Total		65009.23	

POPULATION

S.No.	Description	Nos.xPer.	Population	
1	PLOTS	1106x15	16590	
	15 PERSONS/PLOT			
	TOTAL POPULATION FOR DENSITY		16590	PERSONS
			88.72	PPA
2	EWS	11.30x400	4520	
	400 PERSONS/ACRE			
3	COMMERCIAL	4.41x100	441	
	100 PERSONS/ACRE			
4	INSTITUTION (3 Nusery School + High School)	6.38x100	638	
	100 PERSONS/ACRE			
	TOTAL POPULATION FOR SERVICES		22189	PERSONS

	EWS AREA CALCULATION		
	SQFT	SQRD	ACRES
EWS 1	259984.524	28887.17	5.97
EWS 2	134079.857	14897.76	3.08
EWS 3 (a+b)	98024.028	10891.56	2.25
			11.30

Senior Town Planner (HQ) O/o Chief Town Planner, Punjab, Chandigarh
SPA ATP DTP

GREEN AREA		
PARK 1	3900	SQ. YDS
PARK 2	3900	SQ. YDS
PARK 3	4101.05	SQ. YDS
PARK 4	3782.76	SQ. YDS
PARK 5	2916.44	SQ. YDS
PARK 6	2626.61	SQ. YDS
PARK 7	3500	SQ. YDS
PARK 8	2526.74	SQ. YDS
PARK 9	453.1	SQ. YDS
PARK 10	1072.88	SQ. YDS
GS1	7333.44	SQ. YDS
GS2	228.23	SQ. YDS
GS3	44.32	SQ. YDS
GS4	729.49	SQ. YDS
GS5	2469.64	SQ. YDS
GS6	37.48	SQ. YDS
GS7	651.95	SQ. YDS
GS8	2135.65	SQ. YDS
GS9	1217.53	SQ. YDS
GS10	561.27	SQ. YDS
MG1	2574.64	SQ. YDS
MG2	108.34	SQ. YDS
MG3	257.68	SQ. YDS
MG4	835.45	SQ. YDS
MG5	280.54	SQ. YDS
MG6	529.76	SQ. YDS
MG7	228.09	SQ. YDS
MG8	646.21	SQ. YDS
MG9	488.00	SQ. YDS
GR1	2196.97	SQ. YDS
GR2	1129.10	SQ. YDS
GR3	544.07	SQ. YDS
TOTAL	53987.447	SQ. YDS
	11.15	ACRES

Description	Area (in sq. yds.)
Acquisition Area 1	351.4
Acquisition Area 2	1462.083
Acquisition Area 3	554.6
Acquisition Area 4	504.2
Acquisition Area 5	393.25
Acquisition Area 6	151.25
Acquisition Area 7	1028.5
Acquisition Area 8	705.8
Acquisition Area 9	1058.8
Acquisition Area 10	514.25
Acquisition Area 11	1689
Acquisition Area 12	2233.5
Acquisition Area 13	3630
Acquisition Area 14	453.75
Acquisition Area 15	13993
Acquisition Area 16	2752.8
Acquisition Area 17	635.3
Total Area (sq. yd.)	32111.48
Area in Acres	6.635

APPROVED
Vide Letter No 7048 CTP(Pb)/MSM-133
Date 23-12-2013.
Chief Town Planner Punjab, Chandigarh

Description	Area (in sq. yds.)
Reserved Area 1	2424.52
Reserved Area 2	2573.65
Reserved Area 3	4425.46
Reserved Area 4	4550.00
Reserved Area 5	700.00
Reserved Area 6	1149.19
Reserved Area 8	109.40
Reserved Area 9	4184.71
Reserved Area 10	2308.69
Reserved Area 11	429.14
Reserved Area 12	568.59
Reserved Area 12 a	342.47
Reserved Area 13	2471.01
Reserved Area 14	3091.97
Reserved Area 15	5456.61
Reserved Area 16	322.60
Reserved Area 17	689.29
Reserved Area 18	766.66
Reserved Area 20	72.73
Reserved Area 21	5568.93
Reserved Area 22	3482.52
Reserved Area 23	2490.50
Reserved Area 24	1566.85
Reserved Area 25	334.67
Reserved Area 26	4046.50
Reserved Area 27	1319.67
Reserved Area 28	2387.96
Reserved Area 29	5083.43
Reserved Area 30	767.70
Reserved Area 31	161.95
Reserved Area 32	256.44
Reserved Area 33	208.40
Reserved Area 34	1095.00
Reserved Area 35	1832.92
Reserved Area 36	949.75
Reserved Area 39	351.11
Reserved Area 40	309.74
Reserved Area 42	2721.90
Reserved Area 43	574.26
Reserved Area 44	558.36
Reserved Area 45	1128.49
Reserved Area 46	109.26
Reserved Area 47	1100.39
Reserved Area 48	2612.05
Reserved Area 49	1193.56
Reserved Area 50	4011.75
Reserved Area 51	75.33
Total Area (sq. yd.)	82936.08
Area in Acres	17.14

R1

S.No.	Plot Number			Type	Total Number of Plots	Area in sq yards	Total Area in sq yards
	BLOCK A						
1	101			Plot	1	500	500
2	102	-	114	Plot	13	350	4550
3	115			Plot	1	300	300
4	116	-	200	NOT INCLUDED			
5	201			Plot	1	500	500
6	202	-	214	Plot	13	350	4550
7	215			Plot	1	300	300
8	216	-	300	NOT INCLUDED			
9	301			Plot	1	500	500
10	302	-	310	Plot	9	350	3150
11	311	-	400	NOT INCLUDED			
12	401			Plot	1	500	500
13	402	-	412	Plot	11	350	3850
14	413	-	500	NOT INCLUDED			
15	501			Plot	1	573.3	573.3
16	502	-	517	Plot	16	350	5600
17	518	-	600	NOT INCLUDED			
18	601			Plot	1	526.65	526.65
19	602	-	616	Plot	15	350	5250
20	617	-	700	NOT INCLUDED			
21	701			Plot	1	500	500
22	702	-	709	Plot	8	350	2800
23	710			Plot	1	500	500
24	711	-	800	NOT INCLUDED			
25	801			Plot	1	500	500
26	802	-	809	Plot	8	350	2800
27	810			Plot	1	500	500
	BLOCK B						
27	101	-	104	NOT INCLUDED			
28	105	-	115	Plot	11	350	3850
29	116	-	203	NOT INCLUDED			
30	204	-	214	Plot	11	350	3850
31	215			Plot	1	500	500
32	216	-	301	NOT INCLUDED			
33	302	-	317	Plot	16	350	5600
34	318	-	400	NOT INCLUDED			
35	401	-	416	Plot	16	350	5600
36	417			Plot	1	500	500
37	418	-	501	NOT INCLUDED			
38	502	-	518	Plot	17	350	5950
39	519			Plot	1	399.15	399.15
40	520	-	602	NOT INCLUDED			
41	603	-	615	Plot	16	350	5600
42	619			Plot	1	500	500
	BLOCK C						
43	101	-	102	Plot	2	500	1000
44	103	-	105	NOT INCLUDED			
45	106	-	113	Plot	8	500	4000
46	114	-	200	NOT INCLUDED			
47	201	-	204	Plot	4	500	2000
48	205	-	208	NOT INCLUDED			
49	209	-	213	Plot	5	500	2500
	BLOCK D						
50	101	-	112	Plot	12	500	6000
51	113	-	200	NOT INCLUDED			
52	201	-	212	Plot	12	500	6000
53	213	-	214	NOT INCLUDED			
54	215	-	217	Plot	3	500	1500
	BLOCK E						
55	101	-	104	NOT INCLUDED			
56	105	-	115	Plot	11	350	3850
57	116			Plot	1	500	500
58	117	-	204	NOT INCLUDED			
59	205	-	215	Plot	11	350	3850
60	216			Plot	1	425	425
61	217	-	300	NOT INCLUDED			
62	301	-	322	Plot	22	350	7700
63	323			Plot	1	388.95	388.95
64	324	-	400	NOT INCLUDED			
65	401	-	422	Plot	22	350	7700
66	423			Plot	1	500	500
67	424	-	500	NOT INCLUDED			
68	501	-	513	Plot	13	350	4550
69	514	-	613	NOT INCLUDED			
70	614	-	615	Plot	2	350	700
71	616	-	700	NOT INCLUDED			
72	701			Plot	1	687.5	687.5
73	702	-	708	Plot	7	500	3500
74	709			Plot	1	687.5	687.5
75	710	-	711	Plot	2	350	700
76	712	-	800	NOT INCLUDED			
77	801			Plot	1	687.5	687.5
78	802	-	808	Plot	7	500	3500
79	809			Plot	1	687.5	687.5
80	810	-	815	Plot	6	350	2100
81	816	-	900	NOT INCLUDED			
82	901	-	914	Plot	14	504	7056
83	915	-	1000	NOT INCLUDED			
84	1001	-	1004	Plot	4	504	2016
	BLOCK F						
85	101			Plot	1	654.6	654.6
86	102	-	114	Plot	13	350	4550
87	115	-	200	NOT INCLUDED			
88	201			Plot	1	608.33	608.33
89	202	-	216	Plot	15	350	5250
90	217	-	300	NOT INCLUDED			
91	301			Plot	1	426.67	426.67
92	302	-	316	Plot	15	350	5250
93	317	-	400	NOT INCLUDED			
94	401			Plot	1	380.18	380.18
95	402	-	416	Plot	15	350	5250
96	417	-	504	NOT INCLUDED			
97	505	-	510	Plot	6	350	2100
98	511	-	609	NOT INCLUDED			
99	700			Plot	1	334.58	334.58
100	701	-	714	Plot	14	350	4900
101	715	-	800	NOT INCLUDED			
102	601			Plot	1	591.55	591.55
103	802	-	814	Plot	13	350	4550
104	815	-	906	NOT INCLUDED			
105	907	-	920	Plot	14	350	4900
106	921	-	1016	NOT INCLUDED			
107	1017	-	1020	Plot	4	385	1540
	TOTAL				486		186670.96

TOTAL PLOTS			Total Area (in sq. yd.)
350	SQ. YDS	374	130900
300	SQ. YDS	2	600
385	SQ. YDS	4	1540
500	SQ. YDS	73	36500
504	SQ. YDS	18	9072
687.5	SQ. YDS	4	2750
ODD SHAPE PLOTS		11	5308.96
TOTAL		486 PLOTS	186670.96

R2

S.No.				Plot Number	Type	Total No. of Plots	Area in sq. yds.	Total Area
BLOCK A								
1	101				Plot	1	500	500
2	102	-		106	NOT INCLUDED			
3	107	-		118	Plot	12	350	4200
4	119	-		200	NOT INCLUDED			
5	201				Plot	1	500	500
6	202				Plot	1	350	350
7	203	-		205	NOT INCLUDED			
8	206	-		218	Plot	13	350	4550
9	219	-		302	NOT INCLUDED			
10	303	-		313	Plot	11	350	3850
11	314	-		403	NOT INCLUDED			
12	404	-		413	Plot	10	350	3500
13	414	-		500	NOT INCLUDED			
14	501				Plot	1	500	500
15	502				Plot	1	350	350
16	503	-		506	NOT INCLUDED			
17	507	-		513	Plot	7	350	2450
18	514	-		608	NOT INCLUDED			
19	609	-		613	Plot	5	350	1750
20	614	-		700	NOT INCLUDED			
21	701				Plot	1	500	500
22	702	-		709	Plot	8	350	2800
23	710				Plot	1	500	500
24	711	-		800	NOT INCLUDED			
25	801				Plot	1	500	500
26	802	-		809	Plot	8	350	2800
27	810				Plot	1	500	500
BLOCK B								
28	101	-		122	Plot	22	350	7700
29	123	-		200	NOT INCLUDED			
30	201	-		222	Plot	22	350	7700
31	223	-		300	NOT INCLUDED			
32	301				Plot	1	500	500
33	302	-		316	Plot	15	350	5250
34	317	-		400	NOT INCLUDED			
35	401				Plot	1	500	500
36	402	-		416	Plot	15	350	5250
37	417	-		500	NOT INCLUDED			
38	501	-		522	Plot	22	350	7700
39	523	-		600	NOT INCLUDED			
40	601	-		622	Plot	22	350	7700
BLOCK C								
41	101	-		108	Plot	8	350	2800
42	109	-		200	NOT INCLUDED			
43	201	-		209	Plot	9	350	3150
44	210	-		300	NOT INCLUDED			
45	301	-		309	Plot	9	350	3150
46	310	-		400	NOT INCLUDED			
47	401	-		409	Plot	9	350	3150
48	410	-		500	NOT INCLUDED			
49	501	-		510	Plot	10	350	3500
50	511	-		512	NOT INCLUDED			
51	513				Plot	1	350	350
52	514				Plot	1	500	500
53	515	-		600	NOT INCLUDED			
54	601	-		611	Plot	11	350	3850
55	612	-		613	NOT INCLUDED			
56	614				Plot	1	500	500
57	615	-		700	NOT INCLUDED			
58	701	-		703	Plot	3	350	1050
59	704	-		800	NOT INCLUDED			
60	801	-		804	Plot	4	350	1400
61	805	-		810	NOT INCLUDED			
62	811	-		814	Plot	4	350	1400
BLOCK D								
63	101	-		105	Plot	5	350	1750
64	106	-		300	NOT INCLUDED			
65	301				Plot	1	350	350
66	302	-		800	NOT INCLUDED			
67	601	-		604	Plot	4	350	1400
BLOCK E								
68	101	-		115	Plot	15	350	5250
69	116				Plot	1	500	500
70	117	-		201	NOT INCLUDED			
71	202	-		215	Plot	14	350	4900
72	216				Plot	1	500	500
73	217	-		300	NOT INCLUDED			
74	301				Plot	1	350	350
75	302	-		305	NOT INCLUDED			
76	306	-		322	Plot	17	350	5950
77	323	-		400	NOT INCLUDED			
78	401	-		403	Plot	3	350	1050
79	404	-		407	NOT INCLUDED			
80	408	-		420	Plot	13	350	4550
81	421	-		500	NOT INCLUDED			
82	501	-		502	Plot	2	350	700
83	503	-		506	NOT INCLUDED			
84	507	-		514	Plot	8	350	2800
85	515				Plot	1	500	500
86	516	-		700	NOT INCLUDED			
87	701	-		713	Plot	13	350	4550
88	714	-		718	NOT INCLUDED			
89	719	-		722	Plot	4	350	1400
90	723	-		800	NOT INCLUDED			
91	801	-		810	Plot	10	350	3500
BLOCK F								
92	101				Plot	1	473.13	473.13
93	102	-		110	Plot	9	350	3150
94	111	-		200	NOT INCLUDED			
95	201				Plot	1	500	500
96	202	-		213	Plot	12	350	4200
97	214	-		300	NOT INCLUDED			
98	301				Plot	1	500	500
99	302	-		314	Plot	13	350	4550
100	315	-		400	NOT INCLUDED			
101	401				Plot	1	500	500
102	402	-		414	Plot	13	350	4550
103	415	-		500	NOT INCLUDED			
104	501				Plot	1	500	500
105	502	-		515	Plot	14	350	4900
106	516	-		700	NOT INCLUDED			
107	701	-		716	Plot	16	350	5600
108	717	-		800	NOT INCLUDED			
109	801				Plot	1	500	500
110	802	-		816	Plot	15	350	5250
111	817	-		1100	NOT INCLUDED			
112	1101	-		1105	Plot	5	350	1750
BLOCK H								
113	101				Plot	1	343.66	343.66
114	102	-		121	Plot	20	350	7000
115	122				Plot	1	500	500
116	123	-		200	NOT INCLUDED			
117	201	-		220	Plot	20	350	7000
TOTAL						531		188966.81

TOTAL PLOTS			Total Area (in sq. yd.)
350	SQ. YDS.	509	178150
500	SQ. YDS.	20	10000
ODD SHAPE	SQ. YDS.	2	816.81
TOTAL		531	SQ.YDS. 188966.81

R3

S.No.				Plot Number	Type	Total No. of Plots	Area in sq. yds.	Total Area
BLOCK A								
1	101	-		105	Plot	5	249.33	1246.65
2	106				Plot	1	264.44	264.44
3	107	-		200	NOT INCLUDED			
4	201	-		205	Plot	5	249.33	1246.65
5	206				Plot	1	264.44	264.44
6	207	-		300	NOT INCLUDED			
7	301	-		305	Plot	5	249.33	1246.65
8	306				Plot	1	264.44	264.44
9	307				Plot	1	249.33	249.33
10	308				Plot	1	249.11	249.11
11	309	-		310	NOT INCLUDED			
12	311	-		312	Plot	2	249.33	498.66
13	311	-		400	NOT INCLUDED			
14	401				Plot	1	420.55	420.55
15	402	-		416	Plot	15	249.33	3739.95
16	417				Plot	1	239.67	239.67
17	418				Plot	1	249.33	249.33
18	419				Plot	1	247.4	247.4
19	420	-		500	NOT INCLUDED			
20	501	-		503	Plot	3	249.33	747.99
21	504				Plot	1	248.91	248.91
22	505				Plot	1	241.09	241.09
23	506				Plot	1	230.54	230.54
24	507	-		700	NOT INCLUDED			
25	701	-		709	Plot	9	249.33	2244.00
26	710				Plot	1	302.22	302.22
27	711	-		800	NOT INCLUDED			
28	801	-		809	Plot	9	249.33	2244.00
29	810				Plot	1	302.22	302.22
30	811	-		900	NOT INCLUDED			
31	901				Plot	1	275.89	275.89
32	902	-		911	Plot	10	249.33	2493.3
33	912	-		1000	NOT INCLUDED			
34	1001	-		1004	Plot	4	249.33	997.33
36	1005	-		1100	NOT INCLUDED			
37	1101				Plot	1	227.33	227.33
38	1102				Plot	1	232.67	232.67
39	1103				Plot	1	285.98	285.98
40	1104				Plot	1	316.61	316.61
41	1105				Plot	1	339.95	339.95
42	1106				Plot	1	318.66	318.66
43	1107				Plot	1	320.62	320.62

TOTAL PLOTS			Total Area (in sq. yd.)
249.33	SQ. YDS.	69	17203.77
264.44	SQ. YDS.	3	793.32
302.22	SQ. YDS.	2	604.44
ODD SHAPE	SQ. YDS.	15	4194.98
TOTAL		89	SQ.YDS. 22796.51

GRAND TOTAL	(R1+R2+R3)		Total Area (in sq. yd.)
350	SQ.YDS	883	309050
300	SQ.YDS	2	600
385	SQ.YDS	4	1540
500	SQ.YDS	93	46500
504	SQ.YDS	18	9072
687.5	SQ.YDS	4	2750
249.33	SQ.YDS	69	17203.77
264.44	SQ.YDS	3	793.32
302.22	SQ.YDS	2	604.44
ODD SHAPE PLOTS		28	10320.75
GRAND TOTAL		1106	SQ.YDS. 398434.28

TITLE - REVISED LAYOUT PLAN

ARCHITECT:- NIDHI SHARMA ARCHITECT CA/2001/27450

NORTH :- N

OWNER:- Rahul Kumar
AUTHORIZED SIGNATORY

DATE :- 09.09.2013
DRG. NO. :- DLF/NEW-CHD/REV-2
DEALT BY :-
CHECKED BY :-
SCALE :- 1:1

NOTE:
1. NO PLOT HAS BEEN PROPOSED ON PROPOSED ACQUISITION AREA.
2. PLOT NO 13 HAS NOT BEEN TAKEN IN COMMERCIAL POCKETS.

PRODUCED BY AN AUTODESK EDUCATIONAL PRODUCT